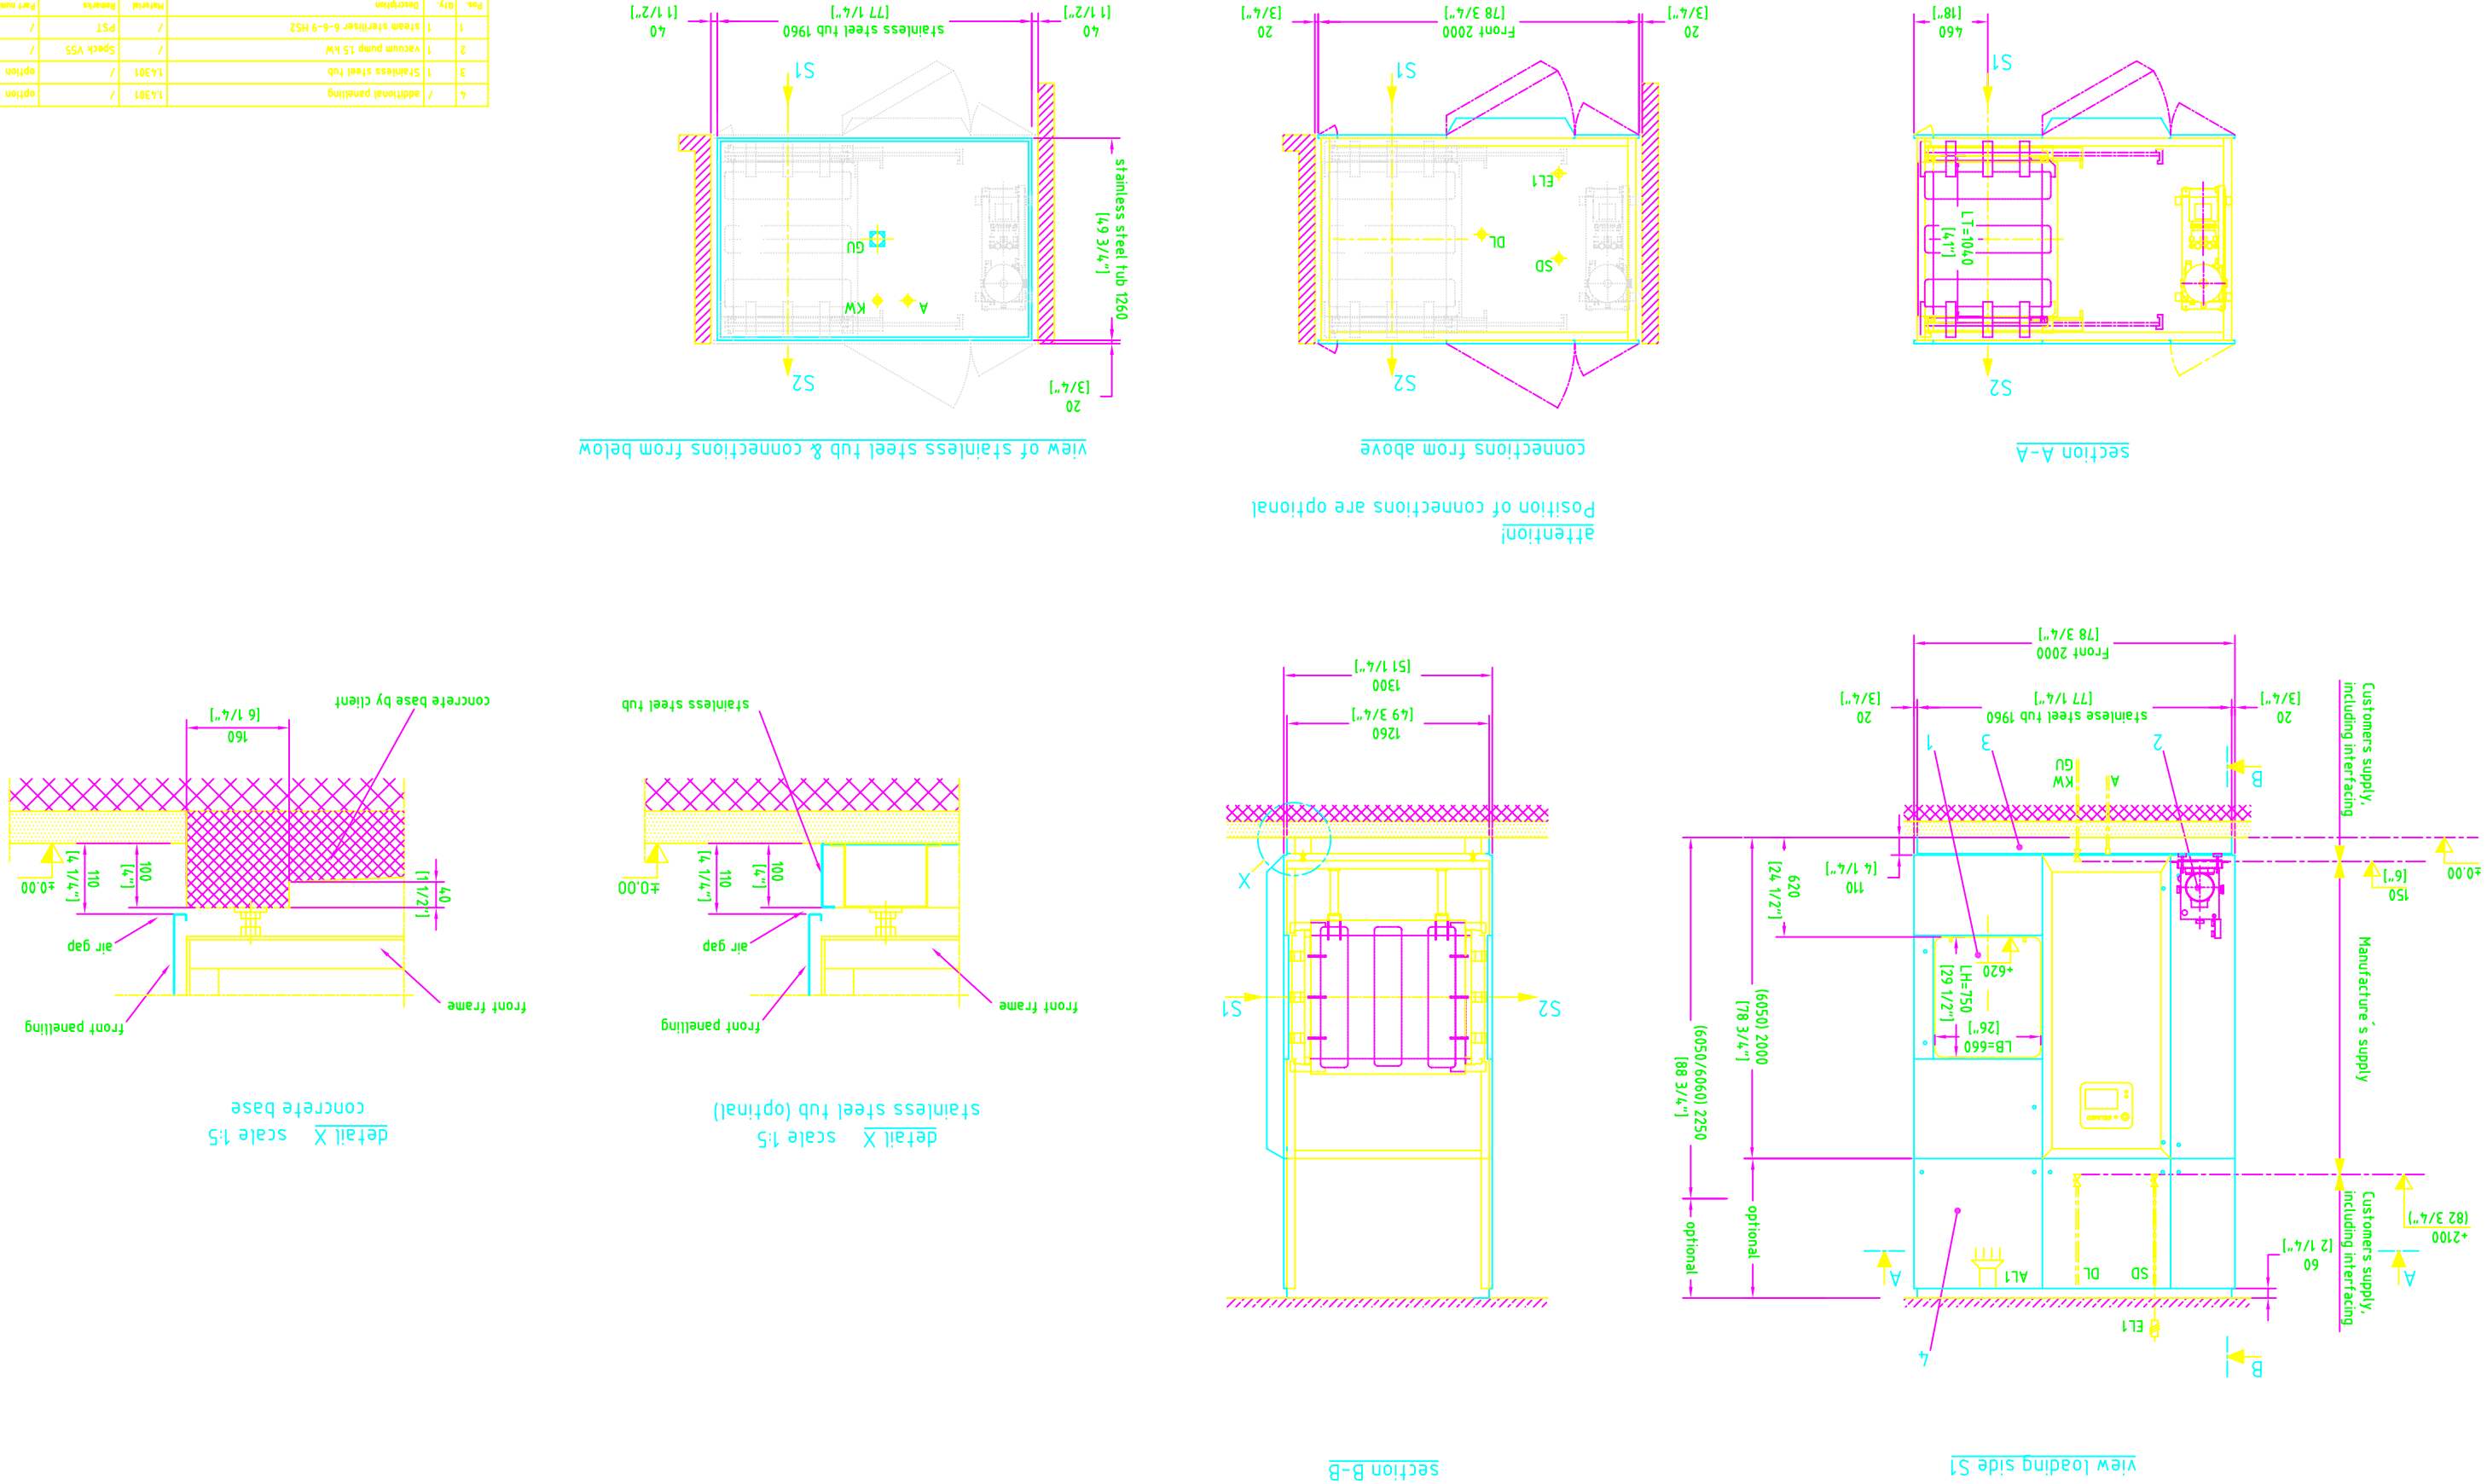

attention!
Position of connections are optional

connections from above

view of stainless steel tub & connections from below

section A-A

Pos.	qty.	description	material	Remarks	Part number/Drawing number
4	/	additional panelling	1.4301	/	option
3	1	Stainless steel tub	1.4301	/	option
2	1	vacuum pump 1.5 kW	/	Speck-VSS	/
1	1	steam sterilizer 6-6-9 HS2	/	PST	/

The copyright on this drawing and all enclosures is reserved to Sauter AG at any time. This documentation is personal and entrusted to the consignee. Do not copy this drawing or parts thereof without prior written approval by Sauter AG. Also it is not allowed to make it available to or to hand it over to third parties.

Replaced by: | Replacement for:

Weight (kg):

Projekt: /

Format: A1 | scale: 1:20 | drawn by: 03.03.2004 SBA

Installation drawing
6-6-9 HS2 PST

revision: – | checked: / | revised: / | checked: / | drawing-number:

BallMed
Sauter AG
CH-8583 Sulgen
Tel.: +41 71 644 85 00
Fax: +41 71 644 86 00
sag@sauterag.com

sheet 1 of 1

interaction control

drawn by | Date | Description | Index